

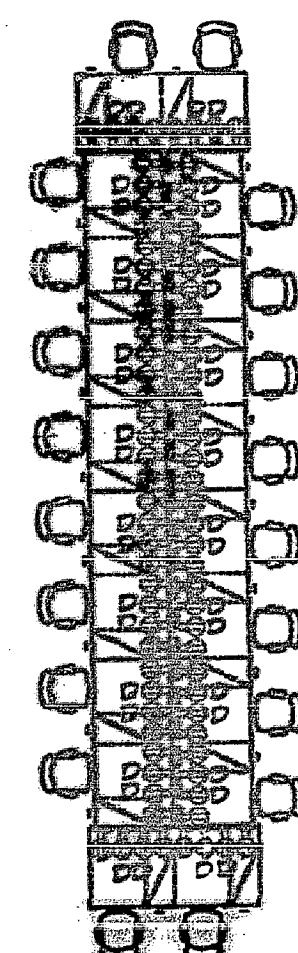


WEST STREET

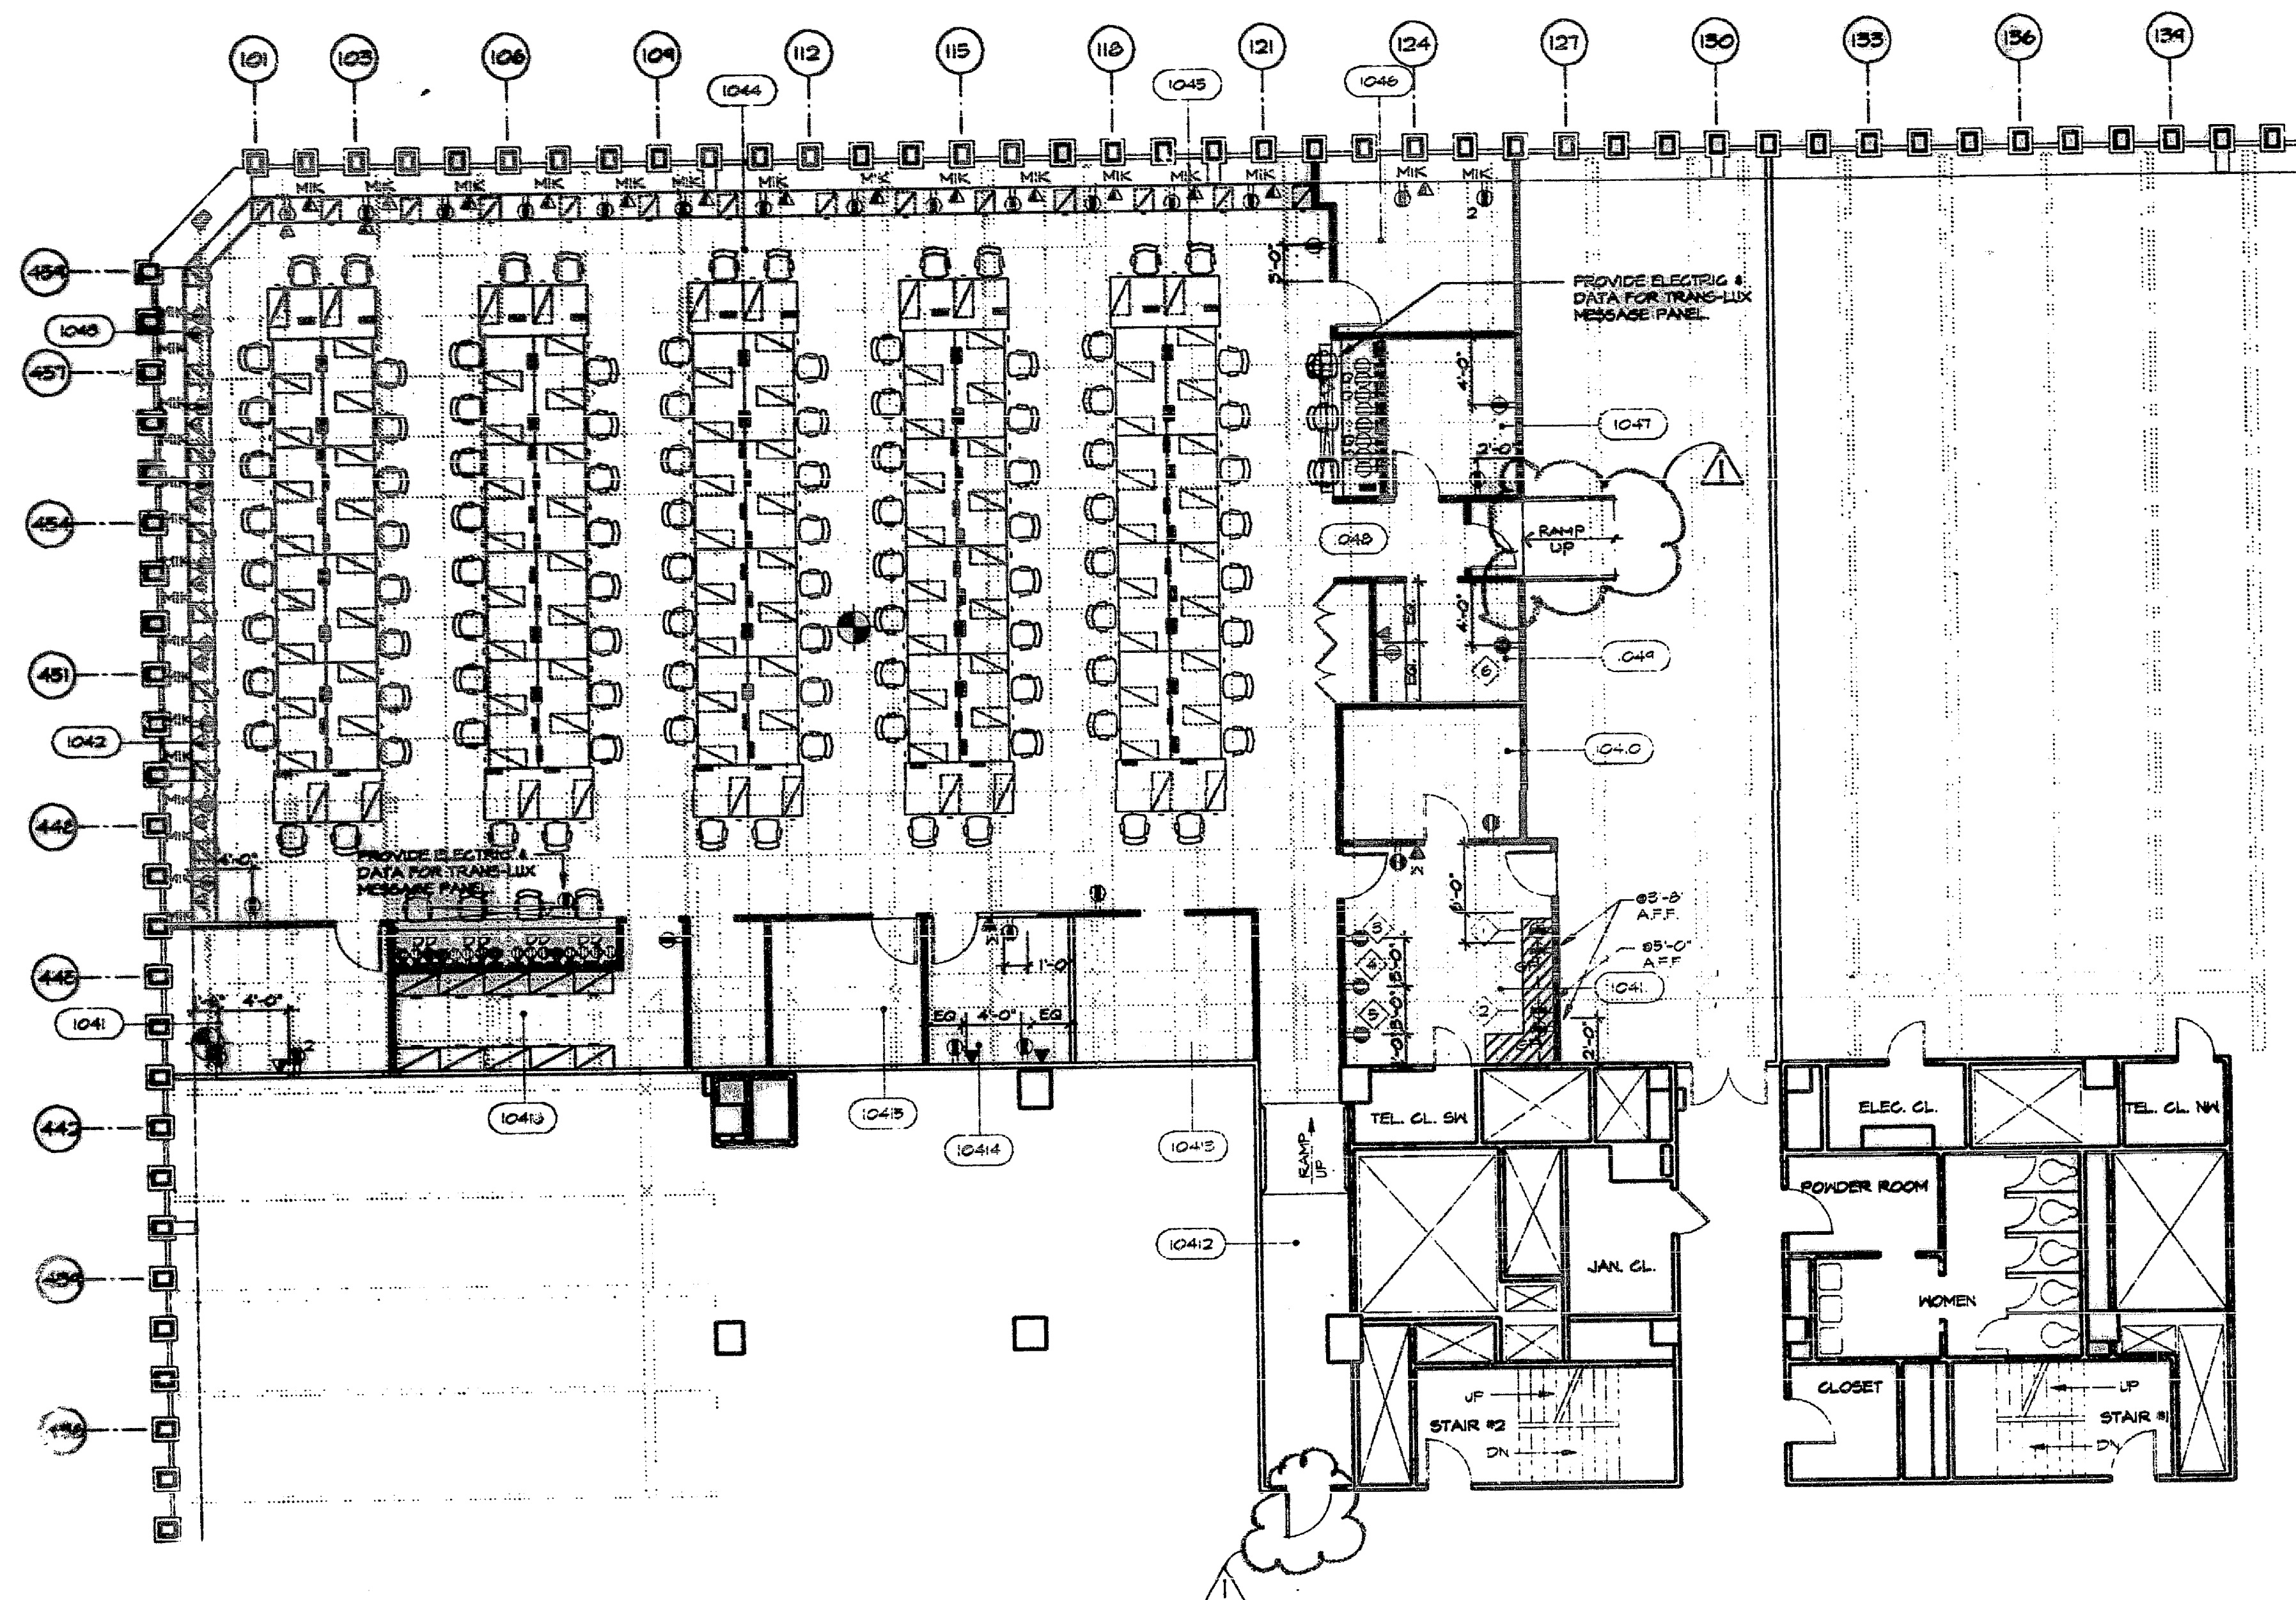

TYPICAL OUTLET LOCATION @ TRADING DESK

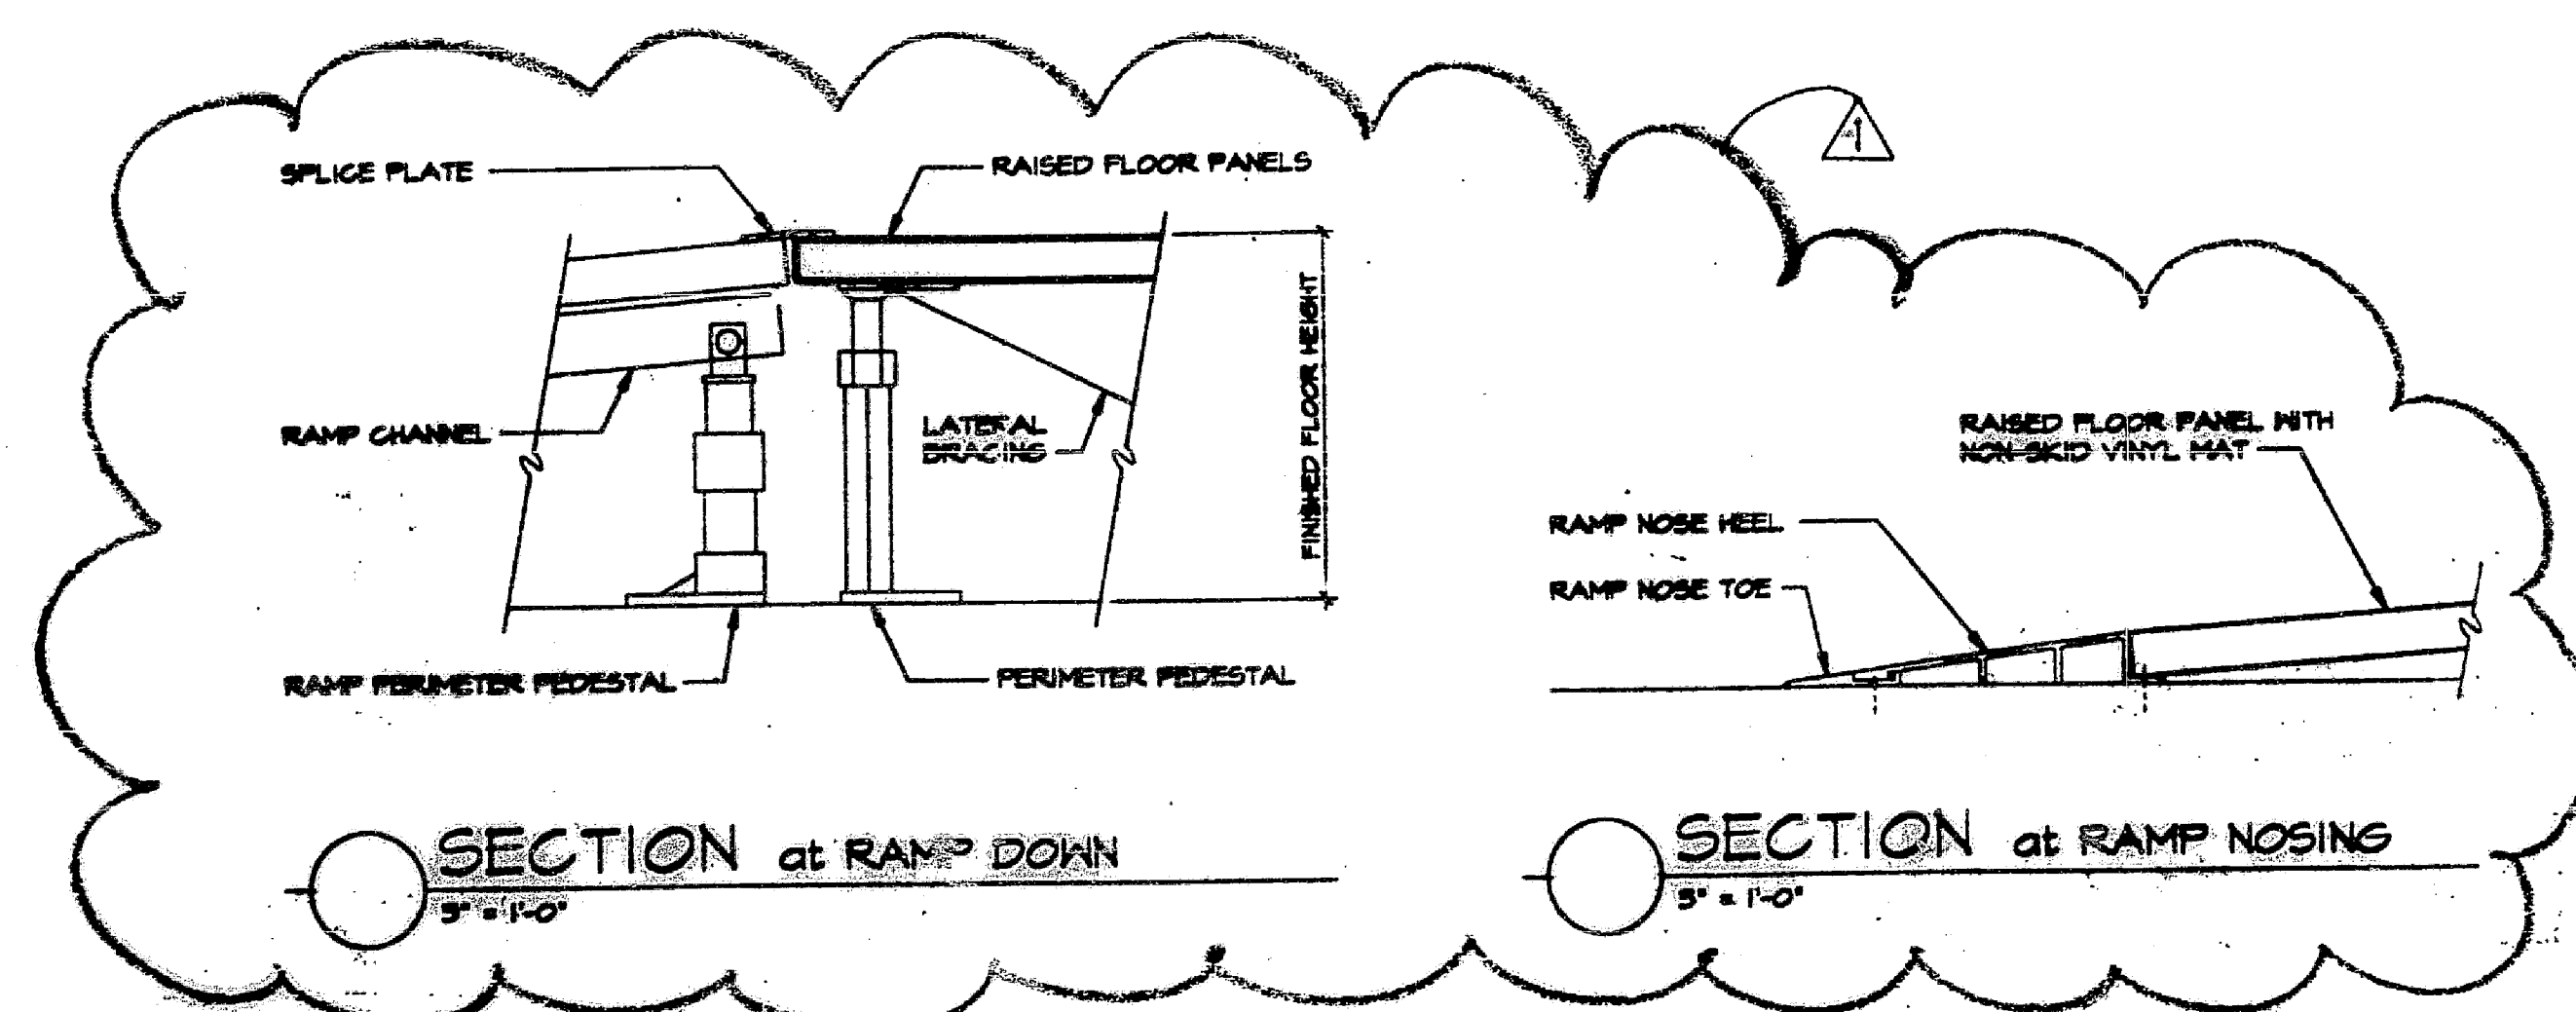

LEGEND:

- SPACE NUMBER**
- EQUIPMENT NUMBER**
- NEW ELECTRIC, TELEPHONE & SIGNAL JUNCTION BOXES**
(N)-ORIENTED WALL MOUNTED JUNCTION BOXES (S.G. TO PROVIDE 1/4" GENDITS).
(P)-DEVOTES CORE DRILL TO SURFACE MOUNTED JUNCTION BOXES FOR ELECTRIC & TELE SIGNAL TO FEED INTO POWER BASE OF FURNITURE SYSTEM.
- NEW WALL MOUNTED DUPLEX ELECTRIC OUTLET**
(N)-ORIENTED DOUBLE DUPLEX OUTLET.
D - DEVOTES DEDICATED OUTLET.
GF - DEVOTES GROUND FAULT INTERRUPTER.
- NEW DUPLEX WALL MOUNTED SEPERATE CIRCUIT OUTLET.**
- NEW TELEPHONE WALL MOUNTED OUTLET.**
(N)-DEVOTES TELEPHONE & SIGNAL OUTLET (S.G. TO PROVIDE 1/4" ELECTRIC CONDUIT).
(N) DEVOTES WALL MOUNTED PHONE @ 4'-0" A.S.F.
- NEW TELEPHONE & SIGNAL WALL MOUNTED OUTLET**
(2) DEVOTES NEW DOUBLE JACK TELEPHONE & SIGNAL.
- EXISTING UNDERFLOOR DUT SYSTEM TO BE CLEANED AND REUSED.**
- RAISED FLOOR STARTING POINT.**
- FLUSHMOLD @-3000 RACEWAY ATTACHED TO KINDERLY FRAME TYPE FOR ALL TRADING DESKS**
SEE DETAIL @ DRAWING #
- 2' X 2' RAISED FLOOR TEC-CRETE CORNER LOCK SYSTEM BY C-TEC TO RECEIVE CARPET TILE.**
4" X 14"- CUT-OUT IN RAISED FLOOR TILE
(TO HAVE FINISH TRIM)
- RELOCATED WALL MTD. TRANS-LUX MESSAGE PANEL**
4'-4" WIDE 1'-10" HIGH
- SUB-ZERO UNDERCOUNTER ICE MAKER MODEL #506**
34 1/32" HIGH X 11 7/8" WIDE X 25 1/8" DEEP.
- GENERAL ELECTRIC SPACEHEATER 1 MICROHAYNE OVEN MODEL # JEM20P**
120V 10 AMPS 1200 WATTS 11" HIGH X 25 1/2" WIDE X 12 1/4" DEEP.
- EXISTING VENDING MACHINE TO BE RELOCATED**
- EXISTING OVEN TO BE RELOCATED**
- EXISTING REFRIGERATOR TO BE RELOCATED**
- COPIER**

NOTES


1. SEE ENGINEERING DEPARTMENT FOR TRADING DESK COMMUNICATION AND TELEPHONE OUTLET LOCATION AND SPECIFICATIONS.
2. ALL INTERNAL OUTLETS TO BE 50 AMP, 110V.
3. FLOOR ORLED OUTLETS MUST BE DONE ON OVERTIME BASIS.
4. LOCATION OF HUBS AND SCHEDULE FOR WORK TO BE COMPLETED WITH THE BALANCE PROGRAM.

ISSUES:

[illegible]

client name
CANTOR FITZGERALD
WORLD TRADE CENTER NEW YORK, NY

drawing title	dwg. no.
ELECTRICAL/TELEPHONE PLAN	ET-10

	scale	proj. no.	date	floor
	1/8"=1'-0"	RZ-1032-010	2/4/92	
	drawn by	approved by	sheet no.	
			OF	

MANCINI • DUFFY
MANCINI DUFFY ASSOCIATES
SPACE PLANNERS AND INTERIOR DESIGNERS
ONE WORLD TRADE CENTER NEW YORK, N.Y. 10048 212 938 1200

DRAWING AIDS

Car

4/1/10
t zgera/a

.....